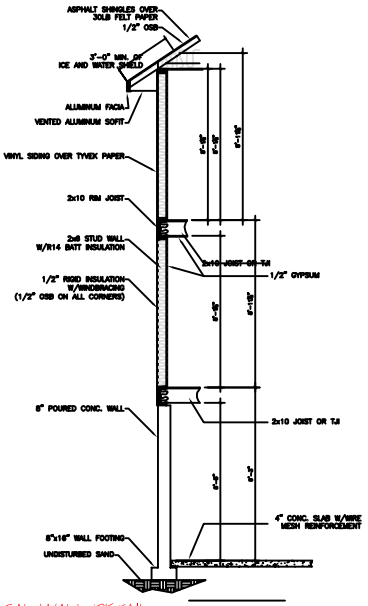

TYPICAL WALL DETAIL

SCALE: 3/8" = 1'

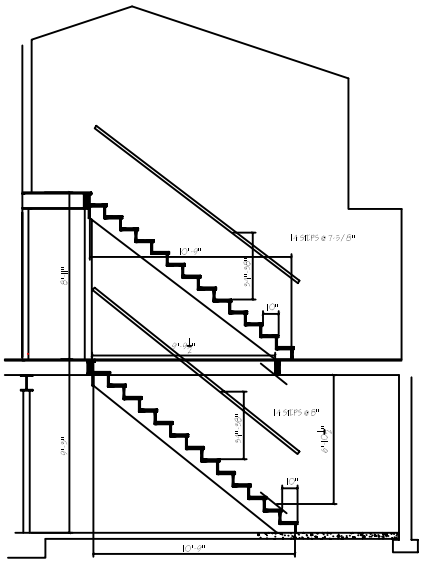

STAIR DETAIL

SCALE: 3/8" = 1'

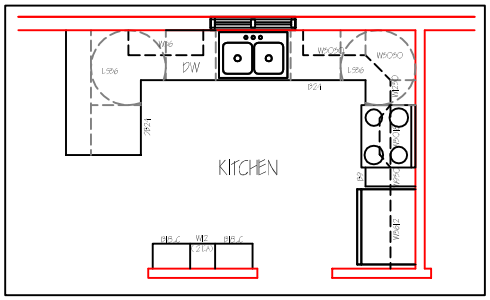

KITCHEN DETAIL

SCALE: 1/2" = 1'

WINDOW SCHEDULE

MODEL #	QUANTITY	BRAND	TYPE	ROUGH OPENING WIDTH	ROUGH OPENING HEIGHT
CN256	1	ANDERSEN 200 SERIES	CASEMENT	3'-5"	3'-0 1/2"
24210	1	ANDERSEN 200 SERIES	NARROWLINE DOUBLE-HUNG	2'-8 1/2"	5'-1 1/2"
TBSC16	1 (DBL)	ANDERSEN 200 SERIES	NARROWLINE TRANSFORM	3'-2 1/2"	1'-9 1/4"
TBSO20	2	ANDERSEN 200 SERIES	NARROWLINE TRANSFORM	3'-2 1/2"	2'-3 1/4"
3046	5	ANDERSEN 200 SERIES	NARROWLINE DOUBLE-HUNG	3'-2 1/2"	4'-9 1/4"
3052	1 (DBL)	ANDERSEN 200 SERIES	NARROWLINE DOUBLE-HUNG	3'-2 1/2"	5'-5 1/4"
3076	1 (DBL)	ANDERSEN 200 SERIES	NARROWLINE DOUBLE-HUNG	3'-2 1/2"	7'-9 1/4"
FWH6068	1	ANDERSEN 400 SERIES	FRENCH DOOR	6'-0 1/4"	6'-5"

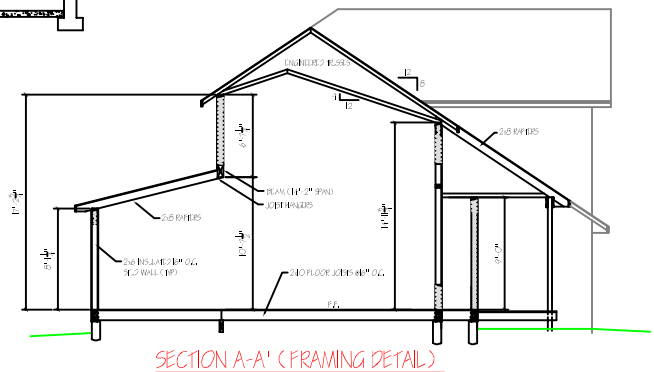

SECTION A-A' (FRAMING DETAIL)

SCALE: 1/4" = 1'

PREPARED FOR:
JOHN MORRIS CONSTRUCTION
6511 HERKNER ROAD
TRAVERSE CITY, MI 49684
PHONE: (231) 941-0877

DESIGNED AND DRAWN BY:
JACK MORRIS
934 NAKOMA DRIVE
TRAVERSE CITY, MI 49686
PHONE: (231) 218-4868

REVISIONS
NO. DATE DESCRIPTION

DATE: 12/8/03
DRAWN BY: JRM
CHECKED BY: JDM

A-4